
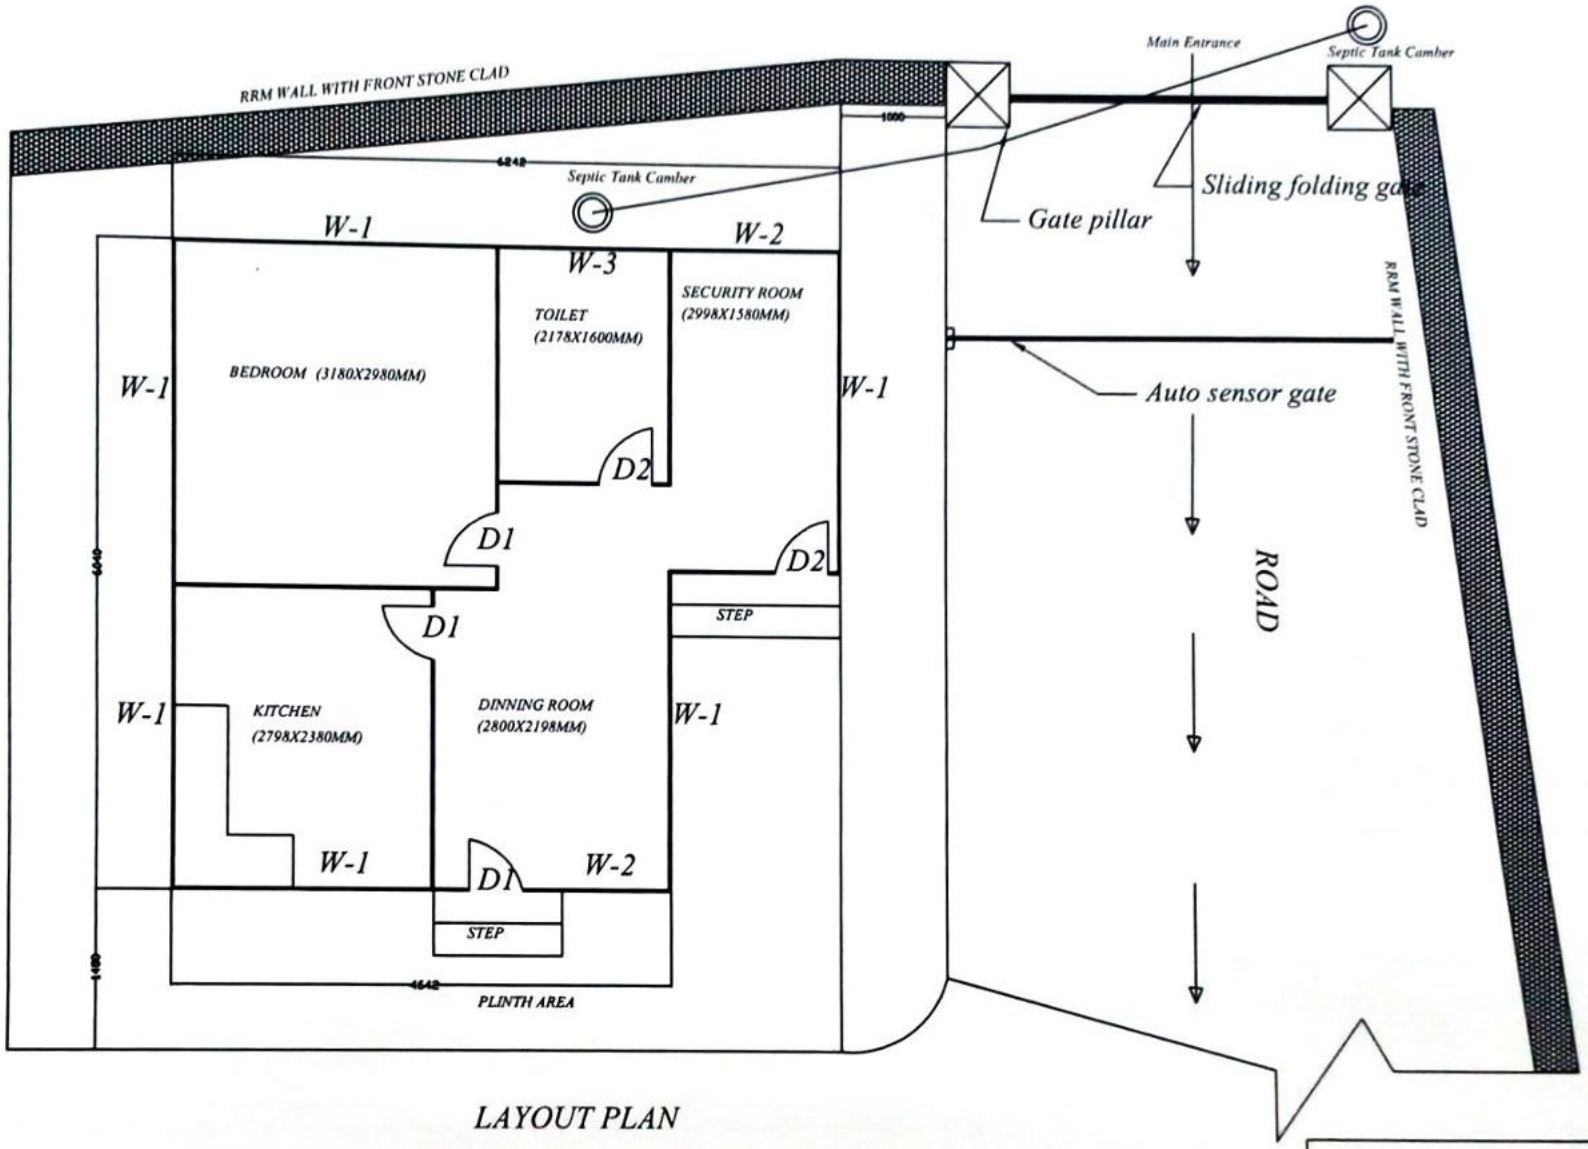


LAYOUT PLAN


CONSTRUCTION OF SECURITY HOUSE AND MODIFICATION OF GATE AT BHUTAN BROADCASTING SERVICE THIMPHU:BHUTAN	NOTES	DRAWN BY: SONAM RINCHEN	DATE	TITLE: layout plan	SHEET NO:
	ALL THE DIMENSIONS ARE IN MILLIMETERS UNLESS SPECIFIED OTHERWISE	Jr. ENGINEER	SEPT, 2026	REVISION NO: 01	1
	ALL DIMENSIONS MEASURE UNFINISHED SURFACES UNLESS SPECIFIED OTHERWISE	SIGNATURE		DRAWING NO:1	
	ALL THE DIMENSIONS ARE TO BE READ AND NOT SCALE OFF			SCALE: NTS	
	ANY DISCREPANCY IN DRAWING IS TO BE BROUGHT TO THE IMMEDIATE NOTICE OF THE ENGINEER / SUPERVISION TEAM				

APPROVED BY:

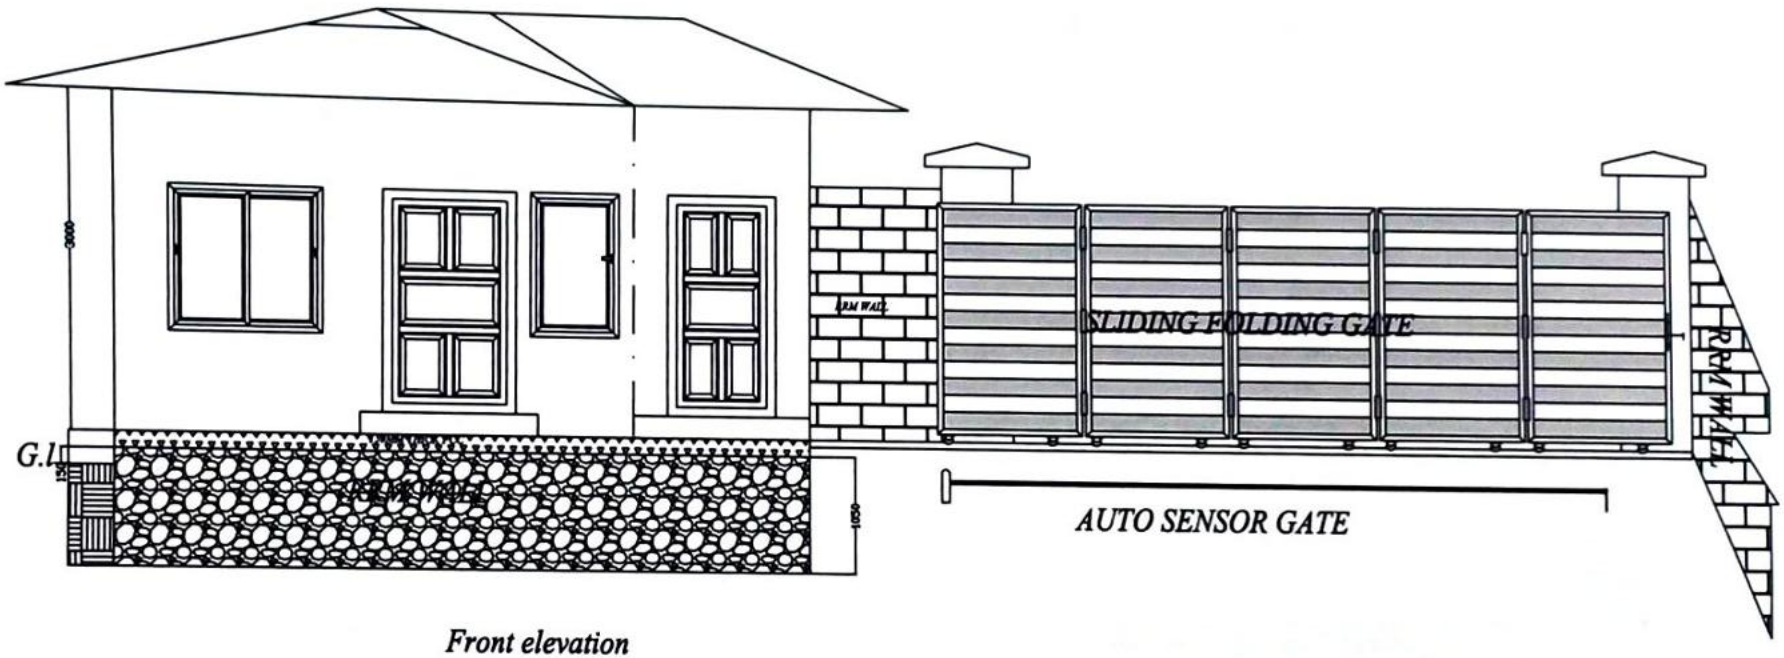


Front elevation

CONSTRUCTION OF SECURITY HOUSE AND MODIFICATION OF GATE AT BHUTAN BROADCASTING SERVICE THIMPHU:BHUTAN	NOTES	DRAWN BY: SONAM RINCHEN	APPROVED BY:		
	ALL THE DIMENSIONS ARE IN MILLIMETERS UNLESS SPECIFIED OTHERWISE	Jr. ENGINEER	DATE	TITLE: FRONT ELEVATION	SHEET NO:
	ALL DIMENSIONS MEASURE UNFINISHED SURFACES UNLESS SPECIFIED OTHERWISE	SIGNATURE	SEPT. 2026	REVISION NO: 01	2
	ALL THE DIMENSIONS ARE TO BE READ AND NOT SCALE OFF			DRAWING NO:2	
	ANY DISCREPANCY IN DRAWING IS TO BE BROUGHT TO THE IMMEDIATE NOTICE OF THE ENGINEER / SUPERVISION TEAM			SCALE: NTS	

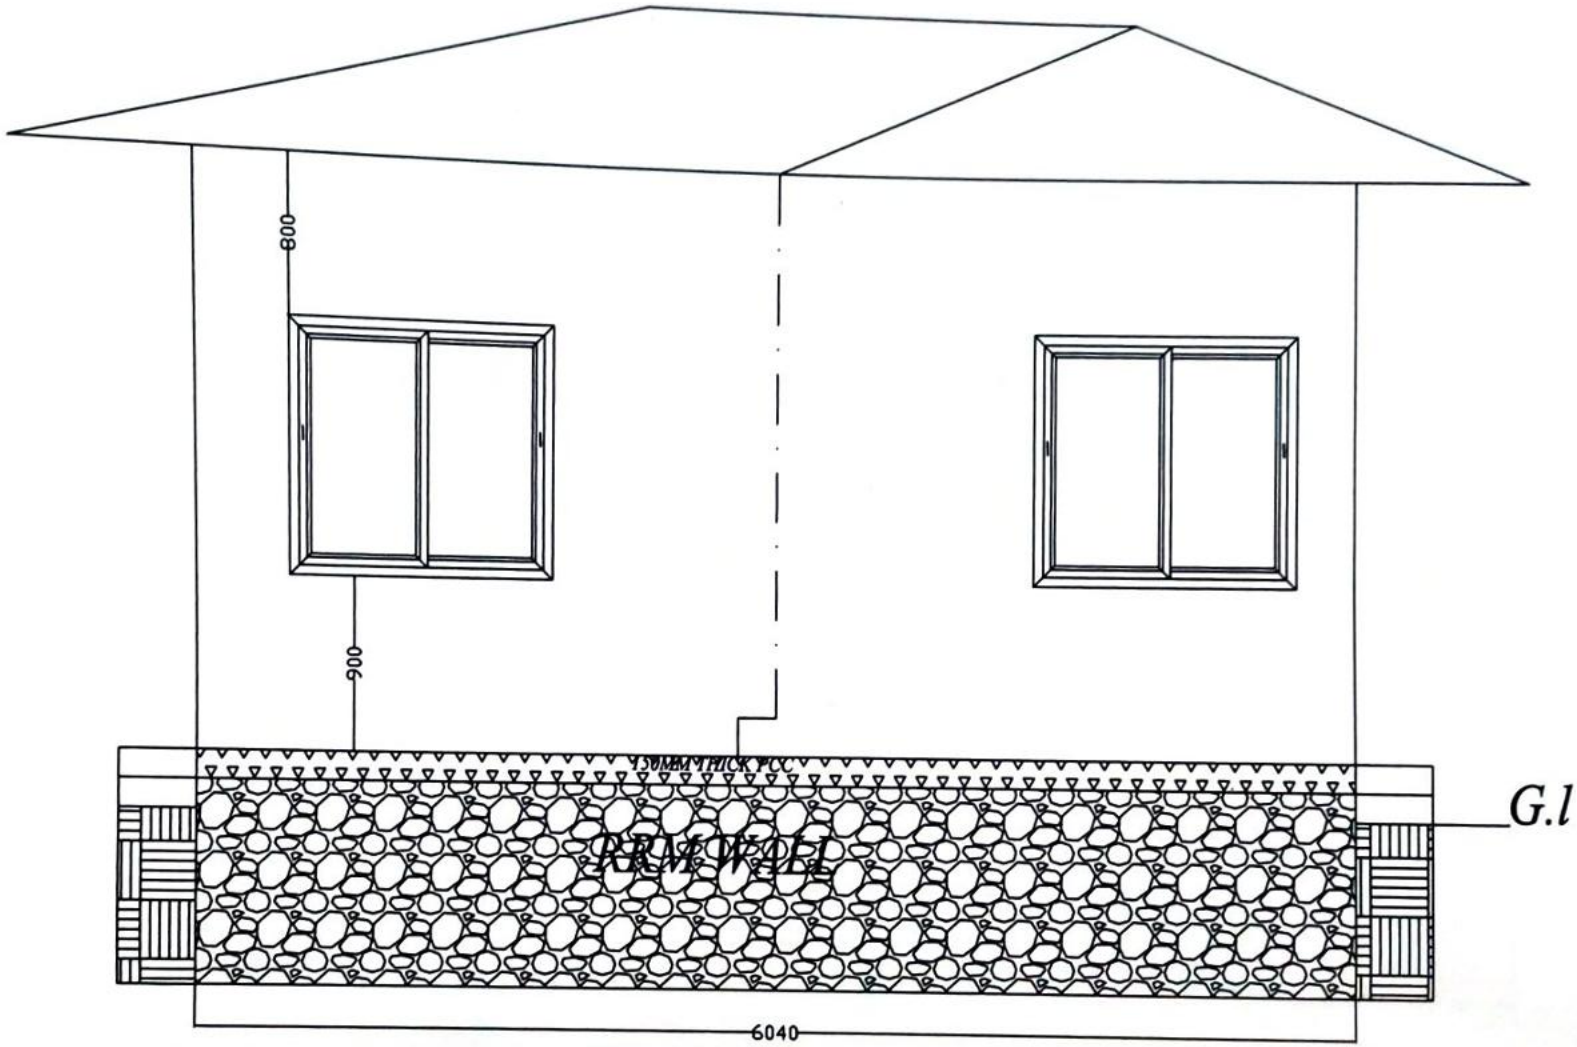


SIDE ELEVATION

CONSTRUCTION OF SECURITY HOUSE AND MODIFICATION OF GATE AT BHUTAN BROADCASTING SERVICE THIMPHU:BHUTAN	NOTES	DRAWN BY: SONAM RINCHEN	APPROVED BY:		
	ALL THE DIMENSIONS ARE IN MILLIMETERS UNLESS SPECIFIED OTHERWISE	Jr. ENGINEER	DATE	TITLE: SIDE ELEVATION	SHEET NO:
	ALL DIMENSIONS MEASURE UNFINISHED SURFACES UNLESS SPECIFIED OTHERWISE	SIGNATURE	SEPT. 2026	REVISION NO: 01	3
	ALL THE DIMENSIONS ARE TO BE READ AND NOT SCALE OFF			DRAWING NO:3	
	ANY DISCREPANCY IN DRAWING IS TO BE BROUGHT TO THE IMMEDIATE NOTICE OF THE ENGINEER / SUPERVISION TEAM			SCALE: NTS	

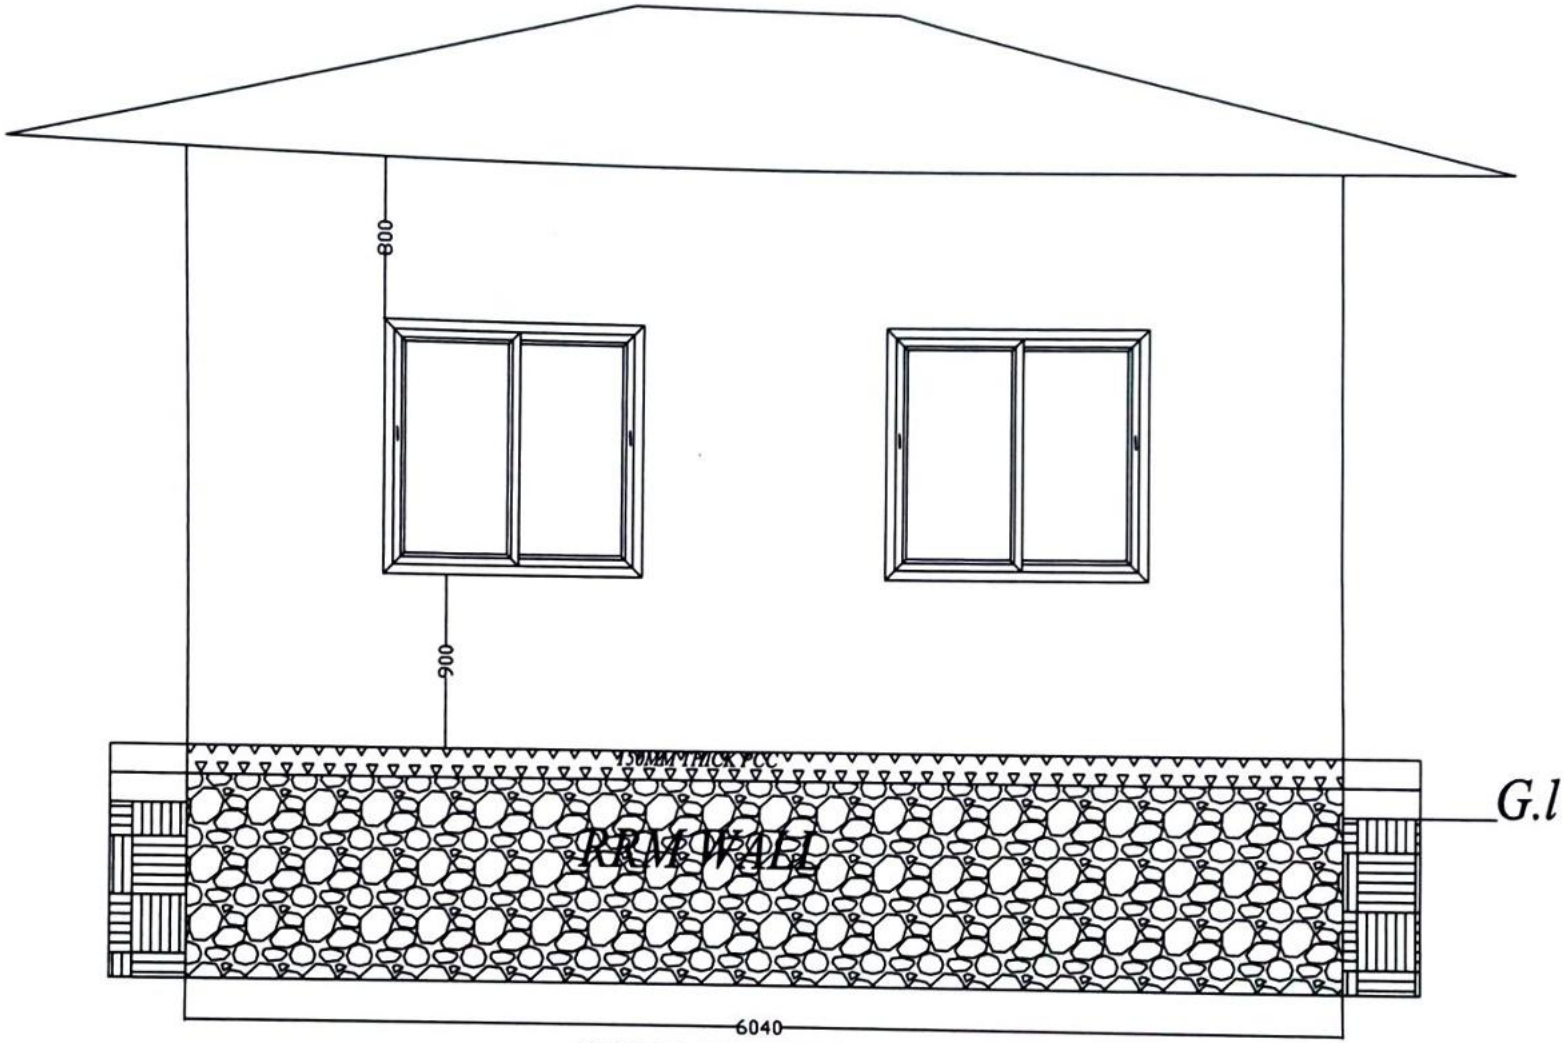


SIDE ELEVATION

CONSTRUCTION OF SECURITY HOUSE AND MODIFICATION OF GATE AT BHUTAN BROADCASTING SERVICE THIMPHU:BHUTAN	NOTES	DRAWN BY: SONAM RINCHEN	APPROVED BY:	TITLE: SIDE ELEVATION	SHEET NO:
	ALL THE DIMENSIONS ARE IN MILLIMETERS UNLESS SPECIFIED OTHERWISE	Jr. ENGINEER	DATE	REVISION NO: 01	4
	ALL DIMENSIONS MEASURE UNFINISHED SURFACES UNLESS SPECIFIED OTHERWISE	SIGNATURE	SEPT. 2026	DRAWING NO:4	
	ALL THE DIMENSIONS ARE TO BE READ AND NOT SCALE OFF			SCALE: NTS	
	ANY DISCREPANCY IN DRAWING IS TO BE BROUGHT TO THE IMMEDIATE NOTICE OF THE ENGINEER / SUPERVISION TEAM				

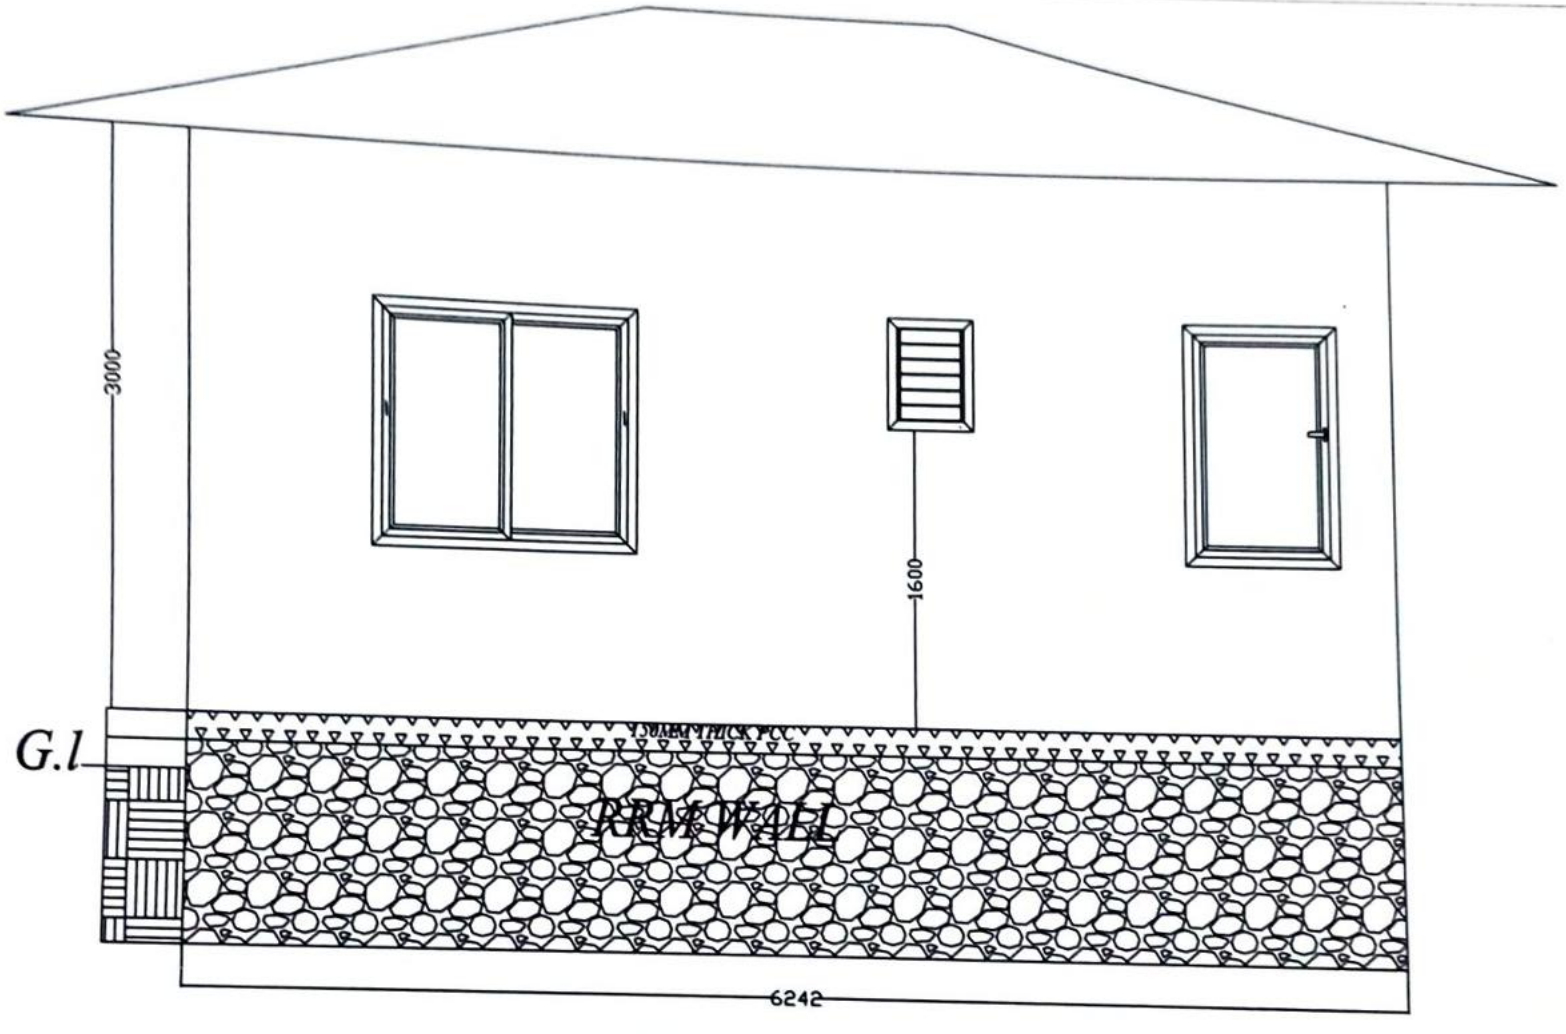


Back elevation

CONSTRUCTION OF SECURITY HOUSE AND MODIFICATION OF GATE AT BHUTAN BROADCASTING SERVICE THIMPHU:BHUTAN	NOTES	DRAWN BY: SONAM RINCHEN	APPROVED BY:		
	ALL THE DIMENSIONS ARE IN MILLIMETERS UNLESS SPECIFIED OTHERWISE	Jr. ENGINEER	DATE	TITLE: BACK ELEVATION	SHEET NO:
	ALL DIMENSIONS MEASURE UNFINISHED SURFACES UNLESS SPECIFIED OTHERWISE	SIGNATURE	SEPT. 2026	REVISION NO: 01	5
	ALL THE DIMENSIONS ARE TO BE READ AND NOT SCALE OFF			DRAWING NO:5	
	ANY DISCREPANCY IN DRAWING IS TO BE BROUGHT TO THE IMMEDIATE NOTICE OF THE ENGINEER / SUPERVISION TEAM			SCALE: NTS	

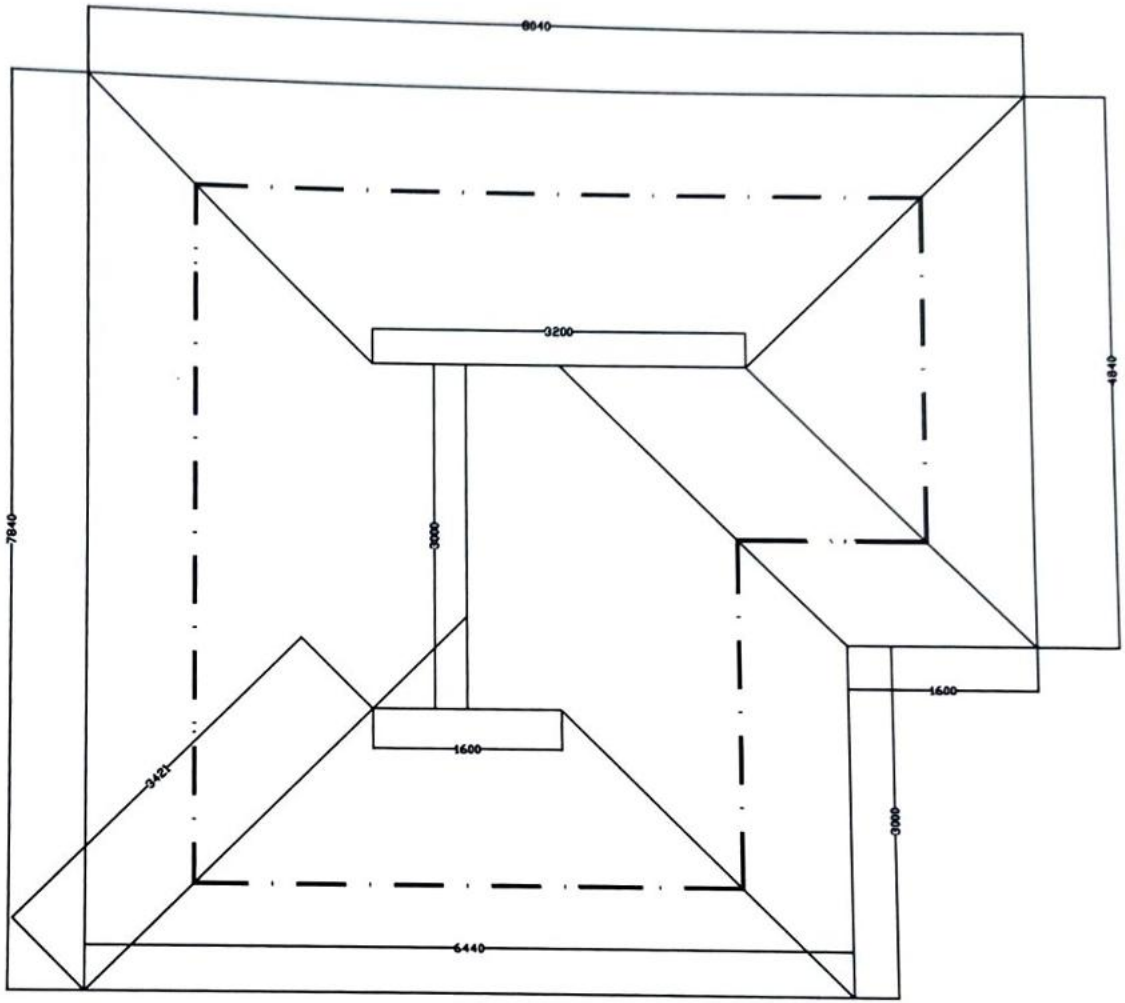


TOP VIEW OF ROOFING


CONSTRUCTION OF SECURITY HOUSE AND MODIFICATION OF GATE AT BHUTAN BROADCASTING SERVICE THIMPHU:BHUTAN	NOTES	DRAWN BY: SONAM RINCHEN	APPROVED BY:		
	ALL THE DIMENSIONS ARE IN MILLIMETERS UNLESS SPECIFIED OTHERWISE	Jr. ENGINEER	DATE	TITLE: TOP VIEW OF ROOFING	SHEET NO:
	ALL DIMENSIONS MEASURE UNFINISHED SURFACES UNLESS SPECIFIED OTHERWISE	SIGNATURE	SEPT, 2026	REVISION NO: 01	6
	ALL THE DIMENSIONS ARE TO BE READ AND NOT SCALE OFF			DRAWING NO:6	
	ANY DISCREPANCY IN DRAWING IS TO BE BROUGHT TO THE IMMEDIATE NOTICE OF THE ENGINEER / SUPERVISION TEAM			SCALE: NTS	

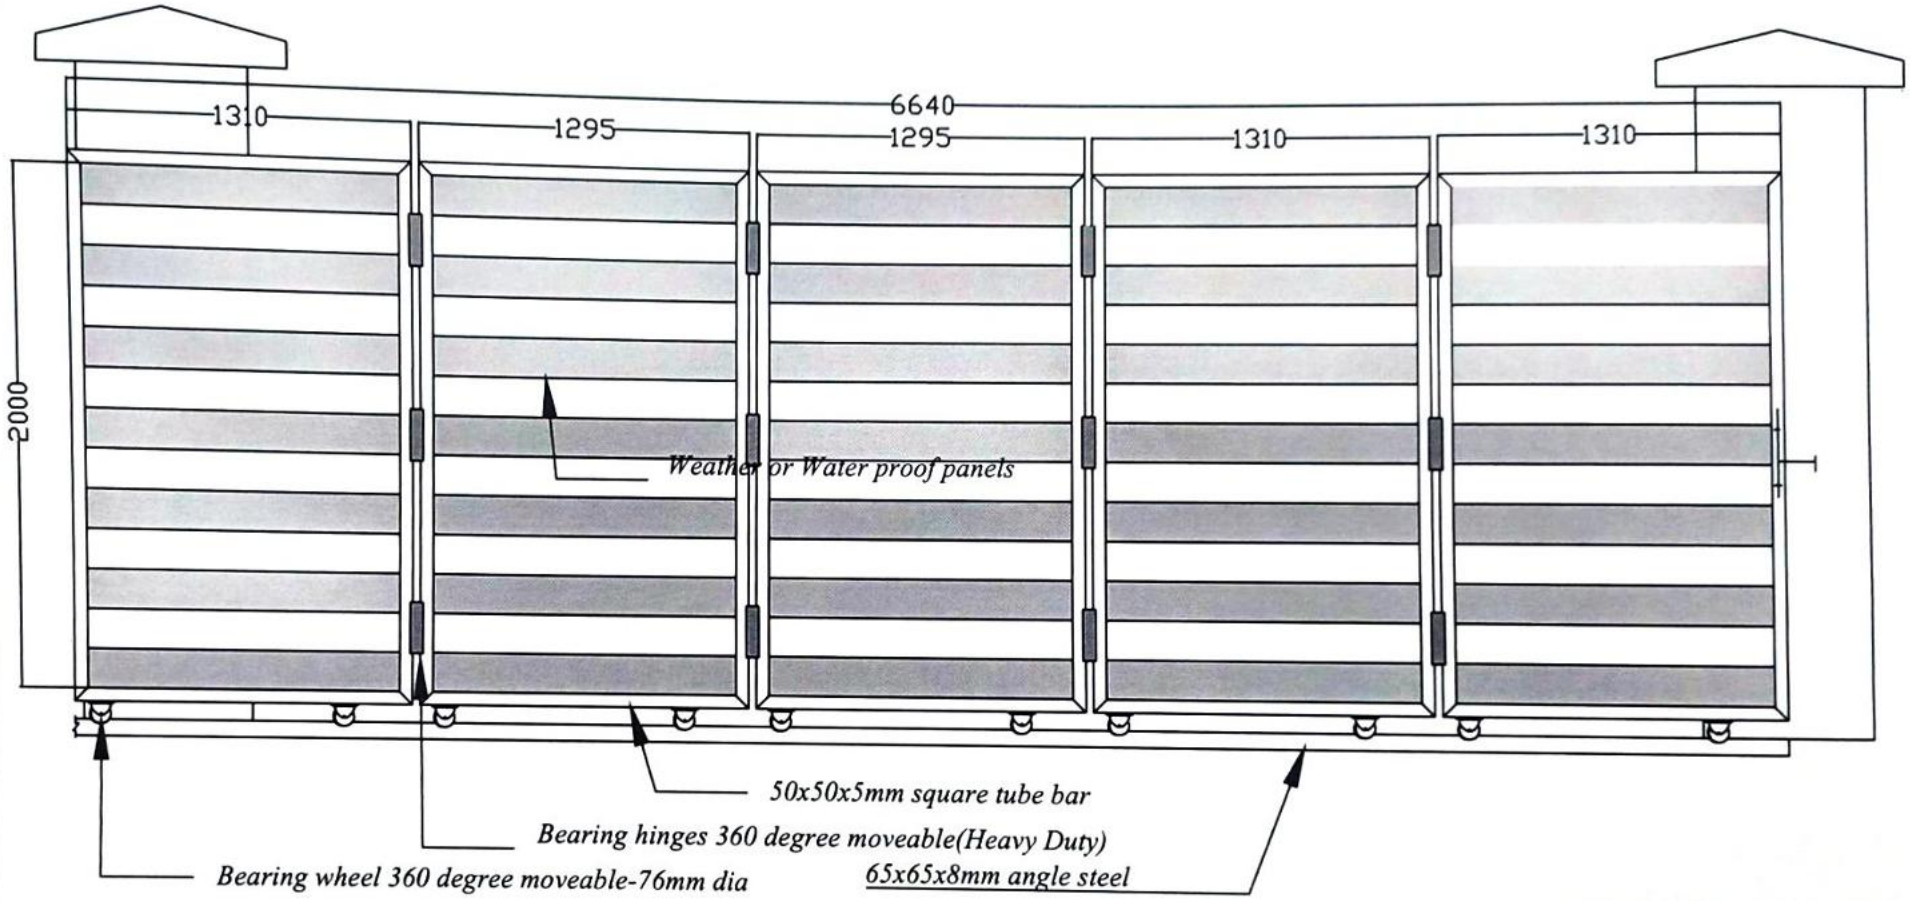

SLIDING FOLDING GATE ELEVATION


CONSTRUCTION OF SECURITY HOUSE AND MODIFICATION OF GATE AT BHUTAN BROADCASTING SERVICE THIMPHU:BHUTAN	NOTES	DRAWN BY: SONAM RINCHEN	APPROVED BY:	TITLE: GATE ELEVATION	SHEET NO:
	ALL THE DIMENSIONS ARE IN MILLIMETERS UNLESS SPECIFIED OTHERWISE	Jr. ENGINEER	DATE	REVISION NO: 01	7
	ALL DIMENSIONS MEASURE UNFINISHED SURFACES UNLESS SPECIFIED OTHERWISE	SIGNATURE	SEPT, 2026	DRAWING NO:7	
	ALL THE DIMENSIONS ARE TO BE READ AND NOT SCALE OFF			SCALE: NTS	
	ANY DISCREPANCY IN DRAWING IS TO BE BROUGHT TO THE IMMEDIATE NOTICE OF THE ENGINEER / SUPERVISION TEAM				

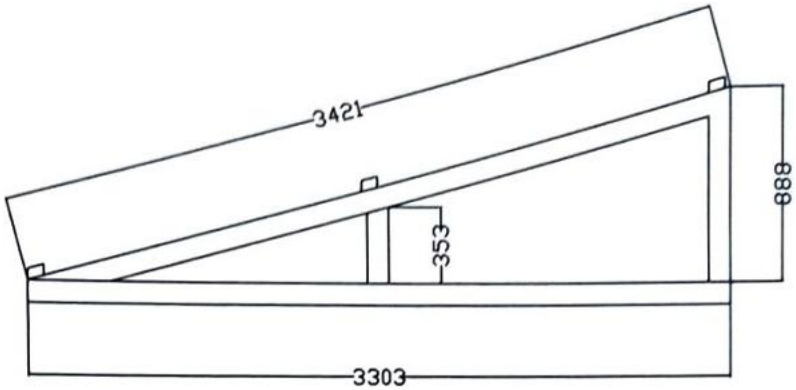

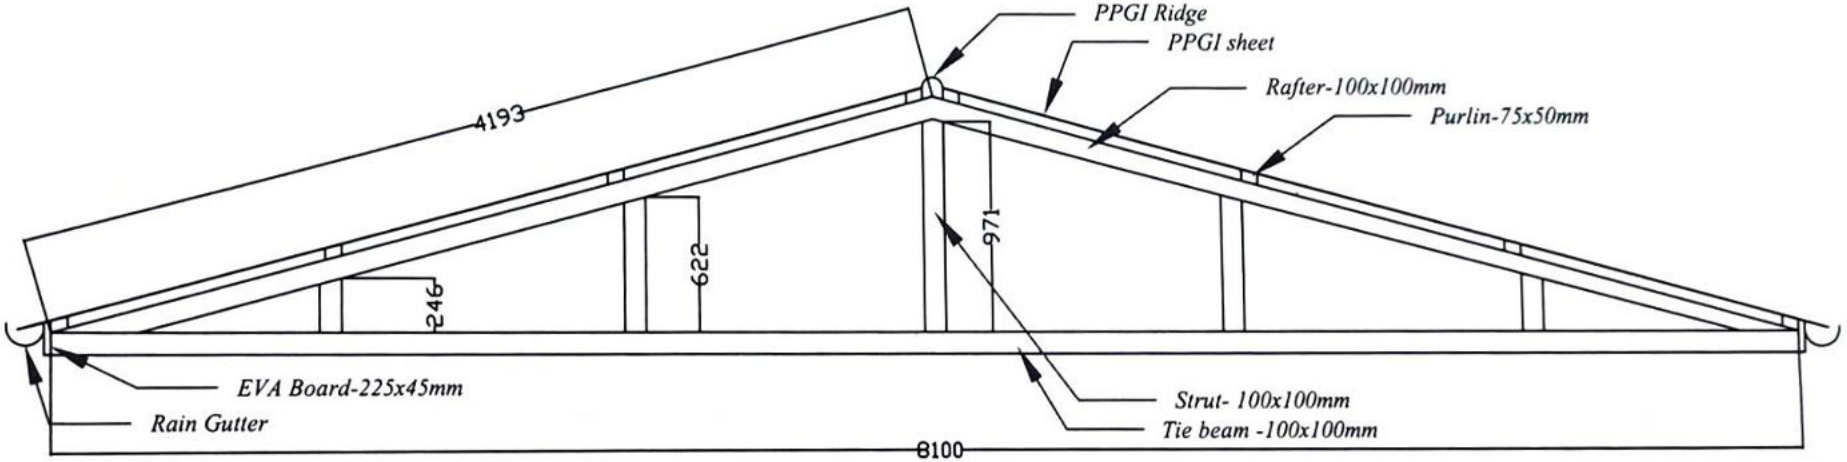

Structural of Roof truss


				APPROVED BY:	
CONSTRUCTION OF SECURITY HOUSE AND MODIFICATION OF GATE AT BHUTAN BROADCASTING SERVICE THIMPHU:BHUTAN	NOTES	DRAWN BY: SONAM RINCHEN	DATE	TITLE: TRUSSES STRUCTURAL	SHEET NO:
	ALL THE DIMENSIONS ARE IN MILLIMETERS UNLESS SPECIFIED OTHERWISE	Jr. ENGINEER		REVISION NO: 01	8
	ALL DIMENSIONS MEASURE UNFINISHED SURFACES UNLESS SPECIFIED OTHERWISE	SIGNATURE	SEPT, 2026	DRAWING NO:8	
	ALL THE DIMENSIONS ARE TO BE READ AND NOT SCALE OFF			SCALE: NTS	
	ANY DISCREPANCY IN DRAWING IS TO BE BROUGHT TO THE IMMEDIATE NOTICE OF THE ENGINEER / SUPERVISION TEAM				

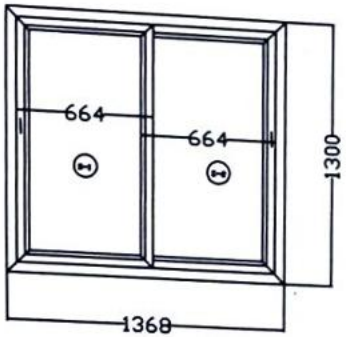

FRONT ELEVATION-W-1

DESCRIPTION /SPECIFICATION FOR UPVC WINDOW(W-1)


1. Profile color: White
2. Guide rail: Aluminum Guide Rail
3. Interlock: Sliding sash interlock 44.5x38.5mm
4. Sliding sash: Sliding Ri-19.9x27.5mmx20.2mm-1.5mm
5. Track: Sliding 2Tframe 60mmx50mm
6. Track Ri: 33x12mm-1.5mm
7. Glass: 5mm clear glass
8. Window sizes: 1368x1300mm
9. Accessories:Touch Locking-single point, single wheel with grooves and handle etc..complete.

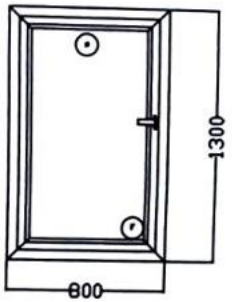

FRONT ELEVATION-W-2

DESCRIPTION /SPECIFICATION FOR UPVC WINDOW(W-2)

1. Profile color: White
2. Casement sash:Cmt outward sash 60x80mm
3. Casement sash Ri: Ri-31mmx33mm-2mm
4. Casement outer frame:60x60mm
5. Outer Ri: 24mmx31mm-1mm
6. Glass: 5mm clear glass
7. Window sizes: 800x1300mm
8. Accessories:Locking single point, s- friction stay 12" and cockspur handle etc..complete.

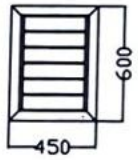


FRONT ELEVATION-W-3


DESCRIPTION /SPECIFICATION FOR UPVC LOUVER WINDOW(W-3)

1. Profile color: White
2. Casement outer frame:60x60mm
3. Outer Ri: 24mmx31mm-1mm
4. Glass: 5mm frosted glass
5. Window sizes: 450x600mm


CONSTRUCTION OF SECURITY HOUSE AND MODIFICATION OF GATE AT BHUTAN BROADCASTING SERVICE THIMPHU:BHUTAN	NOTES	DRAWN BY: SONAM RINCHEN	APPROVED BY:	TITLE: WINDOWS ELEVATION	SHEET NO:
	ALL THE DIMENSIONS ARE IN MILLIMETERS UNLESS SPECIFIED OTHERWISE	Jr. ENGINEER	DATE	REVISION NO: 01	9
	ALL DIMENSIONS MEASURE UNFINISHED SURFACES UNLESS SPECIFIED OTHERWISE	SIGNATURE	SEPT, 2026	DRAWING NO:9	
	ALL THE DIMENSIONS ARE TO BE READ AND NOT SCALE OFF			SCALE: NTS	
	ANY DISCREPANCY IN DRAWING IS TO BE BROUGHT TO THE IMMEDIATE NOTICE OF THE ENGINEER / SUPERVISION TEAM				

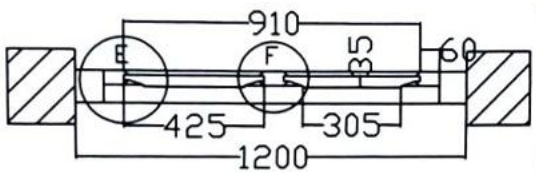


SECTION OF CC'

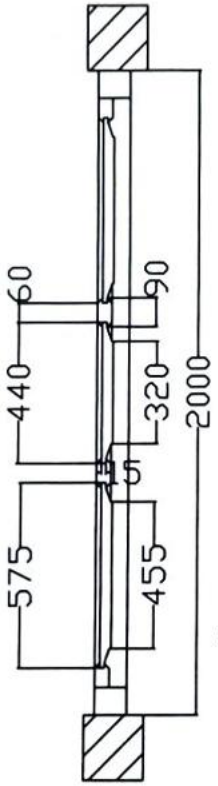

SECTION OF DD'

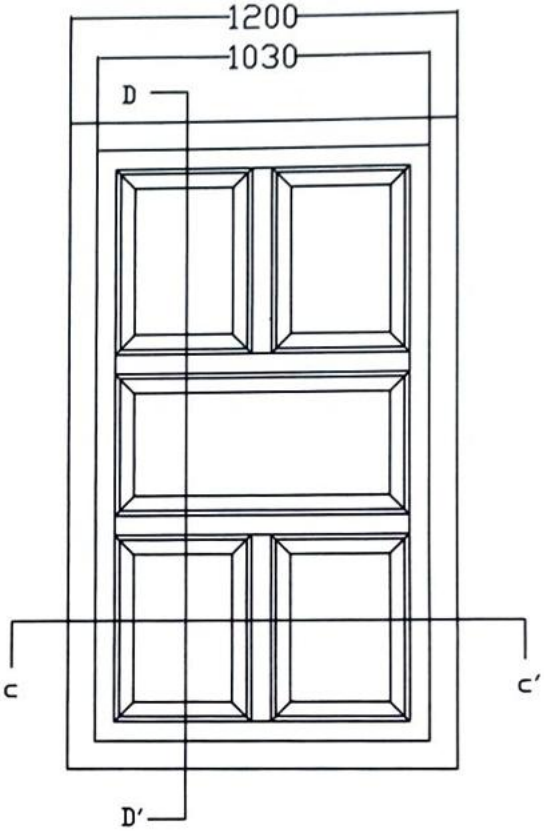


VIEW OF DOOR-1

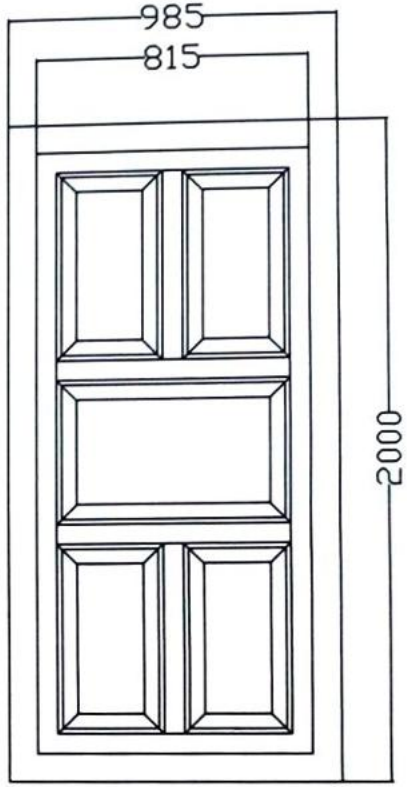

VIEW OF DOOR-2

DETAILS OF DOOR

CONSTRUCTION OF SECURITY HOUSE AND MODIFICATION OF GATE AT BHUTAN BROADCASTING SERVICE THIMPHU:BHUTAN	NOTES ALL THE DIMENSIONS ARE IN MILLIMETERS UNLESS SPECIFIED OTHERWISE ALL DIMENSIONS MEASURE UNFINISHED SURFACES UNLESS SPECIFIED OTHERWISE ALL THE DIMENSIONS ARE TO BE READ AND NOT SCALE OFF ANY DISCREPANCY IN DRAWING IS TO BE BROUGHT TO THE IMMEDIATE NOTICE OF THE ENGINEER / SUPERVISION TEAM	DRAWN BY: SONAM RINCHEN Jr. ENGINEER SIGNATURE	APPROVED BY: DATE SEPT, 2026	TITLE: DETAILS OF DOORS REVISION NO: 01 DRAWING NO:10 SCALE: NTS	SHEET NO: 10

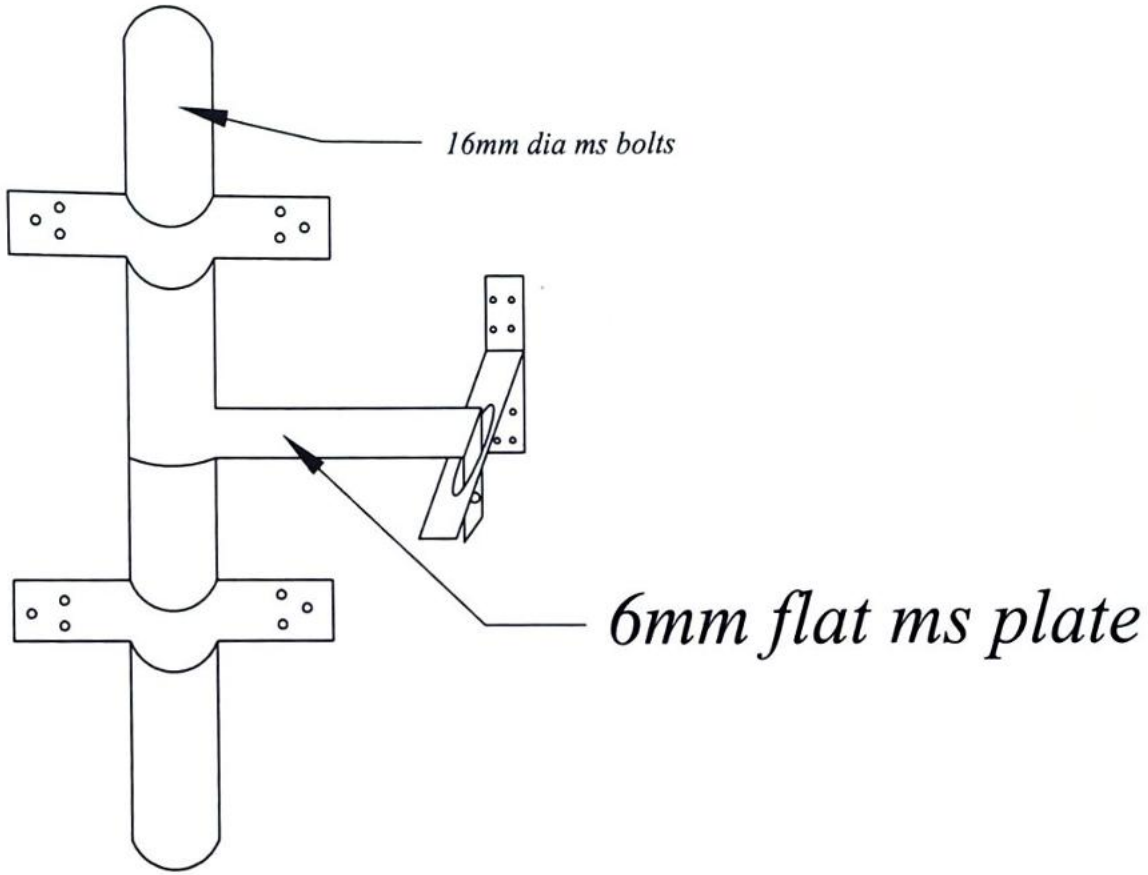

DOOR LATCH SYSTEM FOR GATE

CONSTRUCTION OF SECURITY HOUSE AND MODIFICATION OF GATE AT BHUTAN BROADCASTING SERVICE THIMPHU:BHUTAN	NOTES: ALL THE DIMENSIONS ARE IN MILLIMETERS UNLESS SPECIFIED OTHERWISE; ALL DIMENSIONS MEASURE UNFINISHED SURFACES UNLESS SPECIFIED OTHERWISE; ALL THE DIMENSIONS ARE TO BE READ AND NOT SCALE OFF; ANY DISCREPANCY IN DRAWING IS TO BE BROUGHT TO THE IMMEDIATE NOTICE OF THE ENGINEER / SUPERVISION TEAM	DRAWN BY: SONAM RINCHEN Jr. ENGINEER SIGNATURE	APPROVED BY: DATE: SEPT. 2026	TITLE: DETAILS OF DOORS REVISION NO: 01 DRAWING NO:11 SCALE: NTS	SHEET NO: 11