
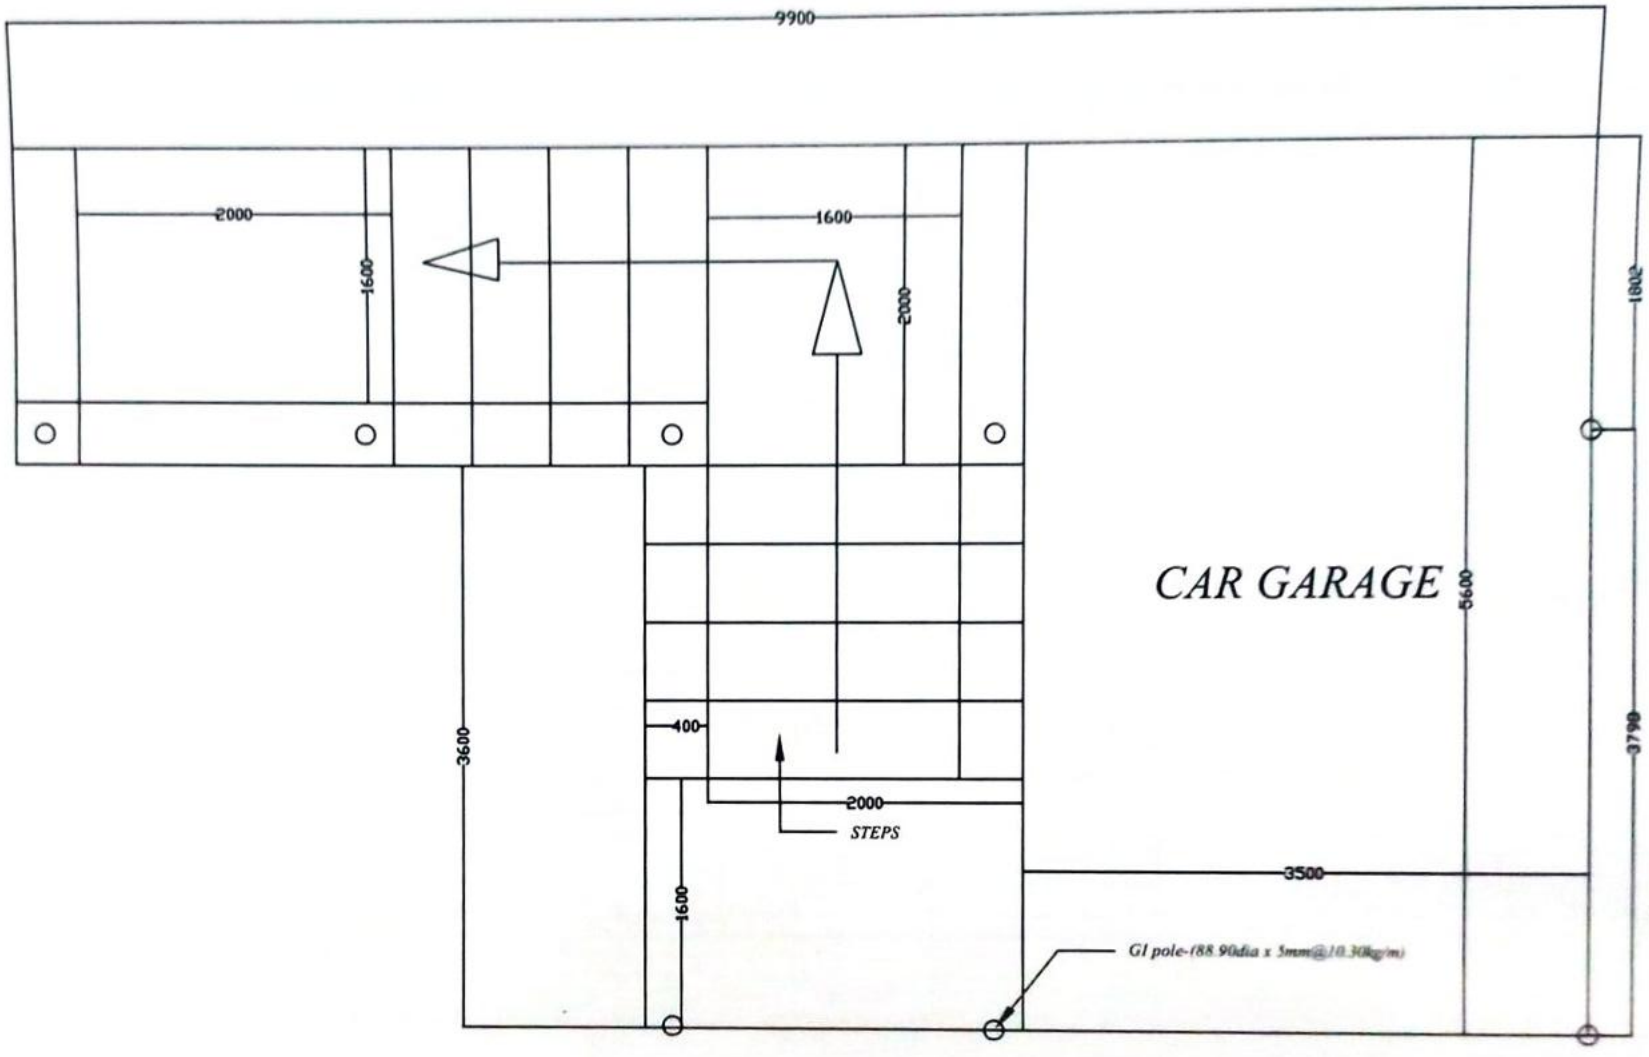


LAYOUT PLAN


CONSTRUCTION OF POUCH AREA AND CAR GARAGE AT BHUTAN BROADCASTING SERVICE THIMPHU:BHUTAN	NOTES ALL THE DIMENSIONS ARE IN MILLIMETERS UNLESS SPECIFIED OTHERWISE ALL DIMENSIONS MEASURE UNFINISHED SURFACES UNLESS SPECIFIED OTHERWISE ALL THE DIMENSIONS ARE TO BE READ AND NOT SCALE OFF ANY DISCREPANCY IN DRAWING IS TO BE BROUGHT TO THE IMMEDIATE NOTICE OF THE ENGINEER / SUPERVISION TEAM	DRAWN BY: SONAM RINCHEN Jr. ENGINEER SIGNATURE	APPROVED BY: DATE: OCT, 2026	TITLE: LAYOUT PLAN REVISION NO: 01 DRAWING NO:1 SCALE: NTS	SHEET NO: 1

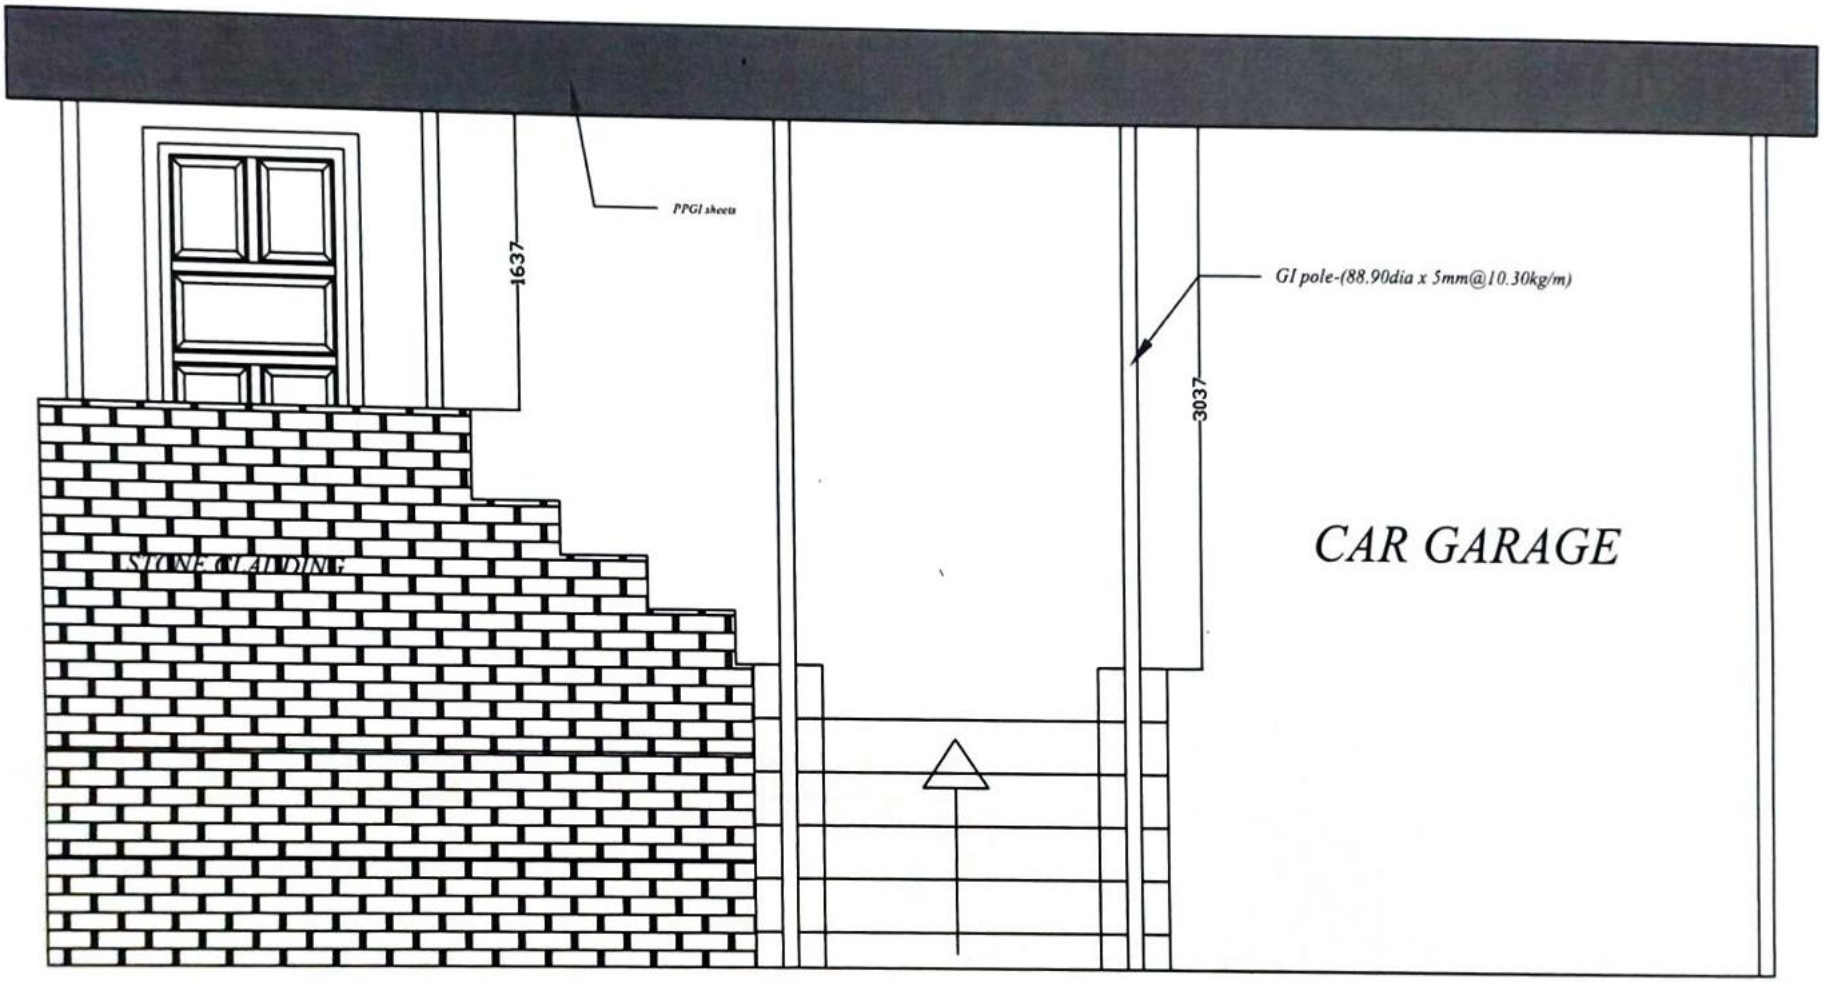

FRONT ELEVATION


CONSTRUCTION OF POUCH AREA AND CAR GARAGE AT BHUTAN BROADCASTING SERVICE THIMPHU:BHUTAN	NOTES	DRAWN BY: SONAM RINCHEN	DATE	TITLE: FRONT ELEVATION	SHEET NO:
	ALL THE DIMENSIONS ARE IN MILLIMETERS UNLESS SPECIFIED OTHERWISE	Jr. ENGINEER	-	REVISION NO: 01	2
	ALL DIMENSIONS MEASURE UNFINISHED SURFACES UNLESS SPECIFIED OTHERWISE	SIGNATURE	OCT, 2026	DRAWING NO:2	
	ALL THE DIMENSIONS ARE TO BE READ AND NOT SCALE OFF			SCALE: NTS	
	ANY DISCREPANCY IN DRAWING IS TO BE BROUGHT TO THE IMMEDIATE NOTICE OF THE ENGINEER / SUPERVISION TEAM				

APPROVED BY:

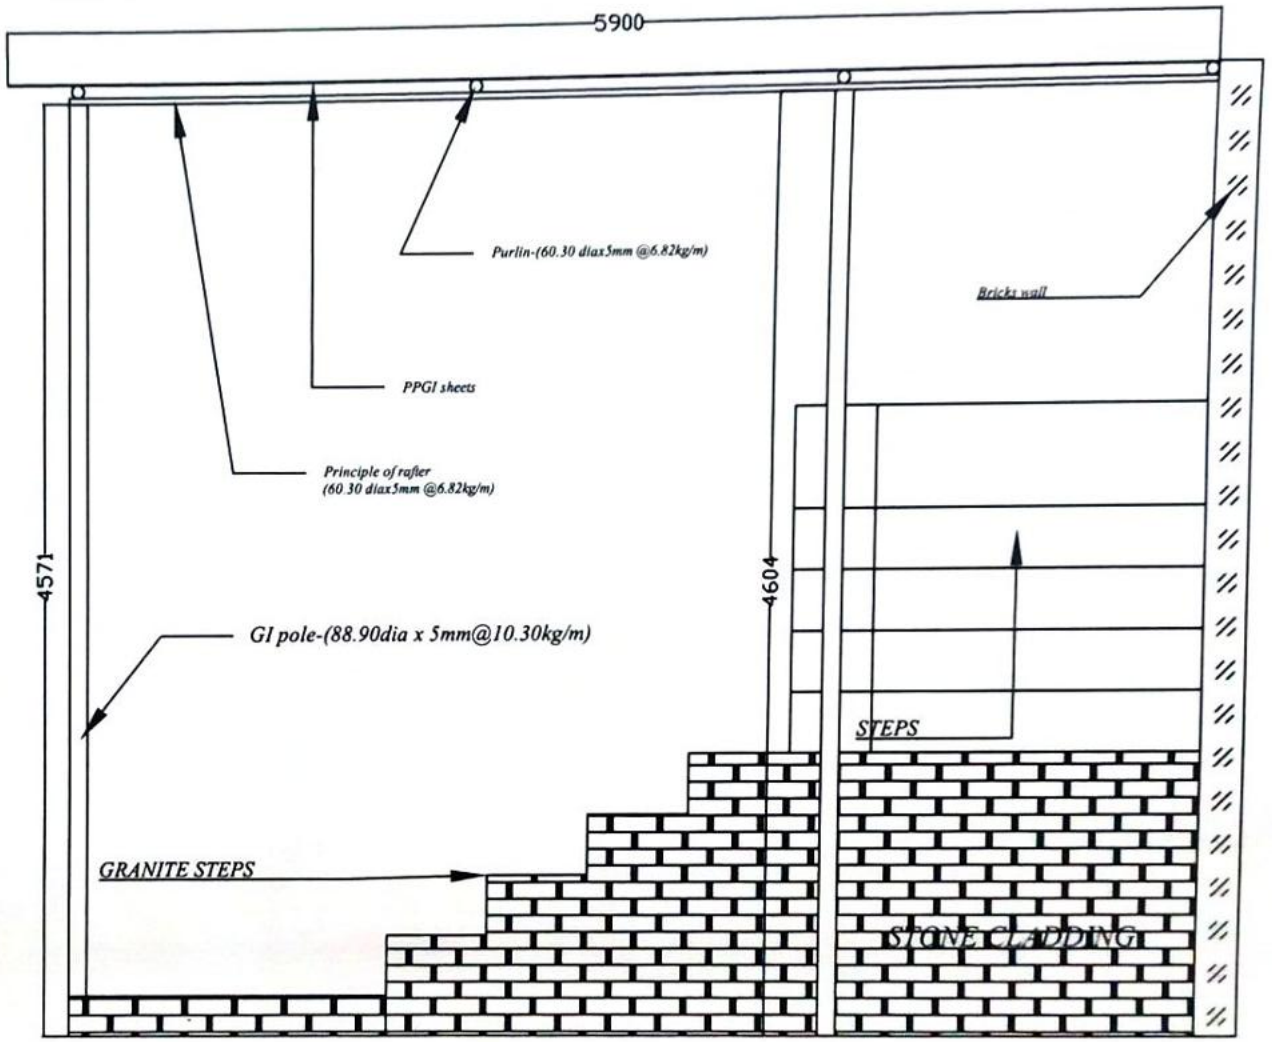

SIDE ELEVATION

CONSTRUCTION OF POUCH AREA AND CAR GARAGE AT BHUTAN BROADCASTING SERVICE THIMPHU:BHUTAN	NOTES ALL THE DIMENSIONS ARE IN MILLIMETERS UNLESS SPECIFIED OTHERWISE ALL DIMENSIONS MEASURE UNFINISHED SURFACES UNLESS SPECIFIED OTHERWISE ALL THE DIMENSIONS ARE TO BE READ AND NOT SCALE OFF ANY DISCREPANCY IN DRAWING IS TO BE BROUGHT TO THE IMMEDIATE NOTICE OF THE ENGINEER / SUPERVISION TEAM	DRAWN BY: SONAM RINCHEN Jr. ENGINEER SIGNATURE	APPROVED BY: DATE OCT, 2026	TITLE: SIDE ELEVATION REVISION NO: 01 DRAWING NO:3 SCALE: NTS	SHEET NO: 3

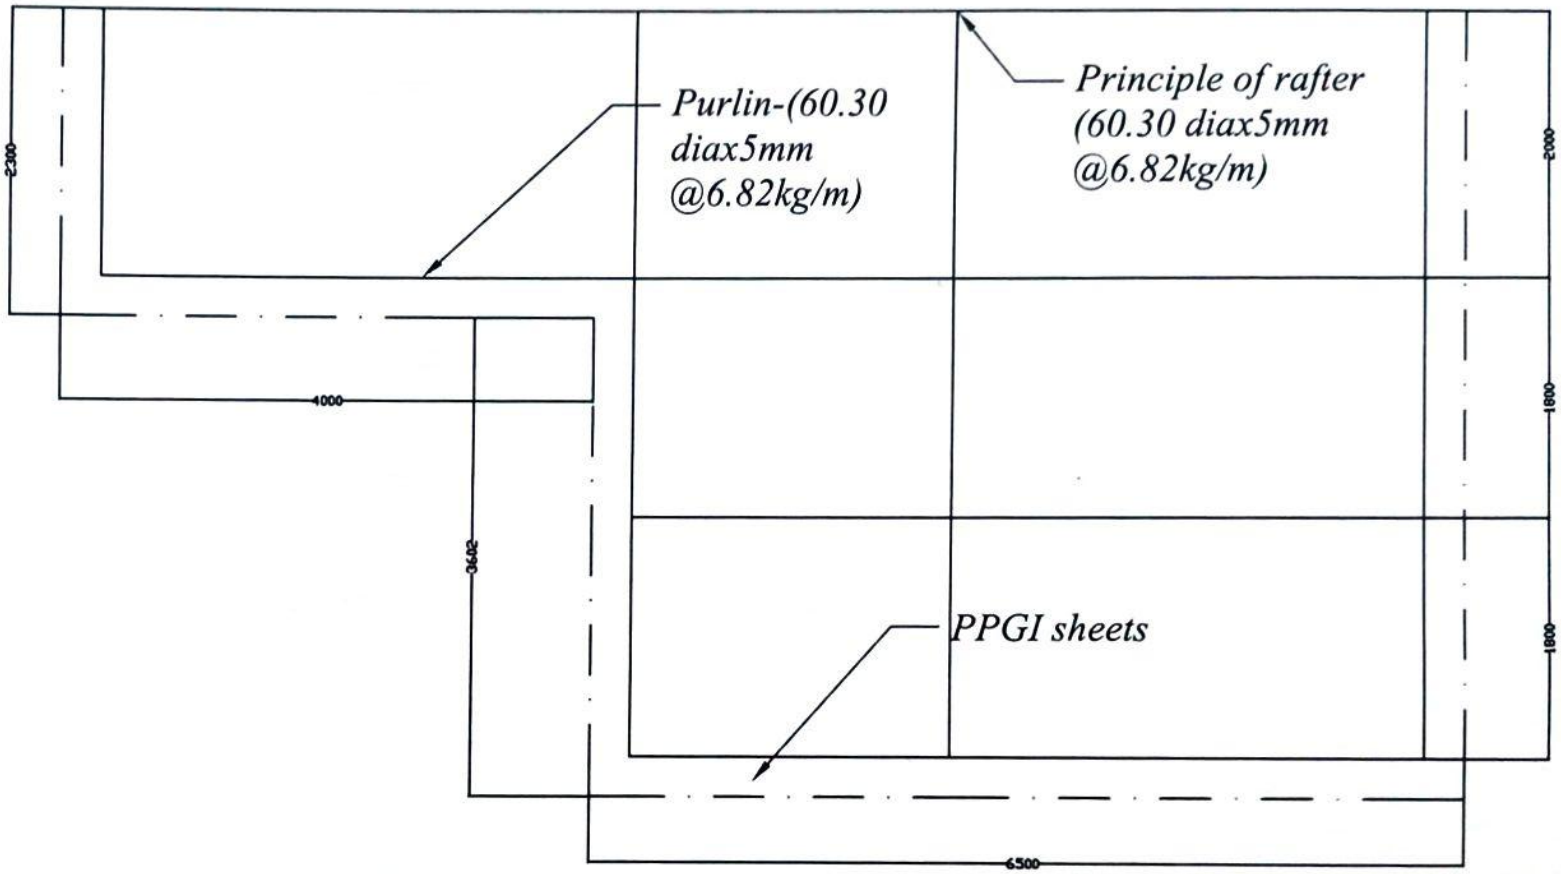

TOP VIEW OF ROOFING

CONSTRUCTION OF POUCH AREA AND CAR GARAGE AT BHUTAN BROADCASTING SERVICE THIMPHU:BHUTAN	NOTES	DRAWN BY: SONAM RINCHEN	APPROVED BY:	
	ALL THE DIMENSIONS ARE IN MILLIMETERS UNLESS SPECIFIED OTHERWISE	Jr. ENGINEER	DATE	TITLE: Roofing View
	ALL DIMENSIONS MEASURE UNFINISHED SURFACES UNLESS SPECIFIED OTHERWISE	SIGNATURE	OCT, 2026	REVISION NO: 01
	ALL THE DIMENSIONS ARE TO BE READ AND NOT SCALE OFF			DRAWING NO:4
	ANY DISCREPANCY IN DRAWING IS TO BE BROUGHT TO THE IMMEDIATE NOTICE OF THE ENGINEER / SUPERVISION TEAM			SCALE: NTS

SHEET NO: 4



MS flat-250X250x8mm

Principle of rafter-60.30mm dia

Nuts and bolts -16mm dia

Nut and bolt system toward wall



MS flat-250X250x8mm

GI Pole 88.90mm dia

Nuts and bolts -16mm dia

Nut and bolt system in foundation

NUT AND BOLT DETAILS

CONSTRUCTION OF POUCH AREA AND CAR GARAGE AT BHUTAN BROADCASTING SERVICE THIMPHU:BHUTAN	**NOTES**	*DRAWN BY: SONAM RINCHEN*		**APPROVED BY:**	
	ALL THE DIMENSIONS ARE IN MILLIMETERS UNLESS SPECIFIED OTHERWISE	*Jr. ENGINEER*		*DATE*	*TITLE: NUTS AND BOLTS DETAILS*
	ALL DIMENSIONS MEASURE UNFINISHED SURFACES UNLESS SPECIFIED OTHERWISE	*SIGNATURE*		*OCT. 2026*	*REVISION NO: 01*
	ALL THE DIMENSIONS ARE TO BE READ AND NOT SCALE OFF				*DRAWING NO:5*
	ANY DISCREPANCY IN DRAWING IS TO BE BROUGHT TO THE IMMEDIATE NOTICE OF THE ENGINEER / SUPERVISION TEAM				*SCALE: NTS*

SHEET NO: **5**